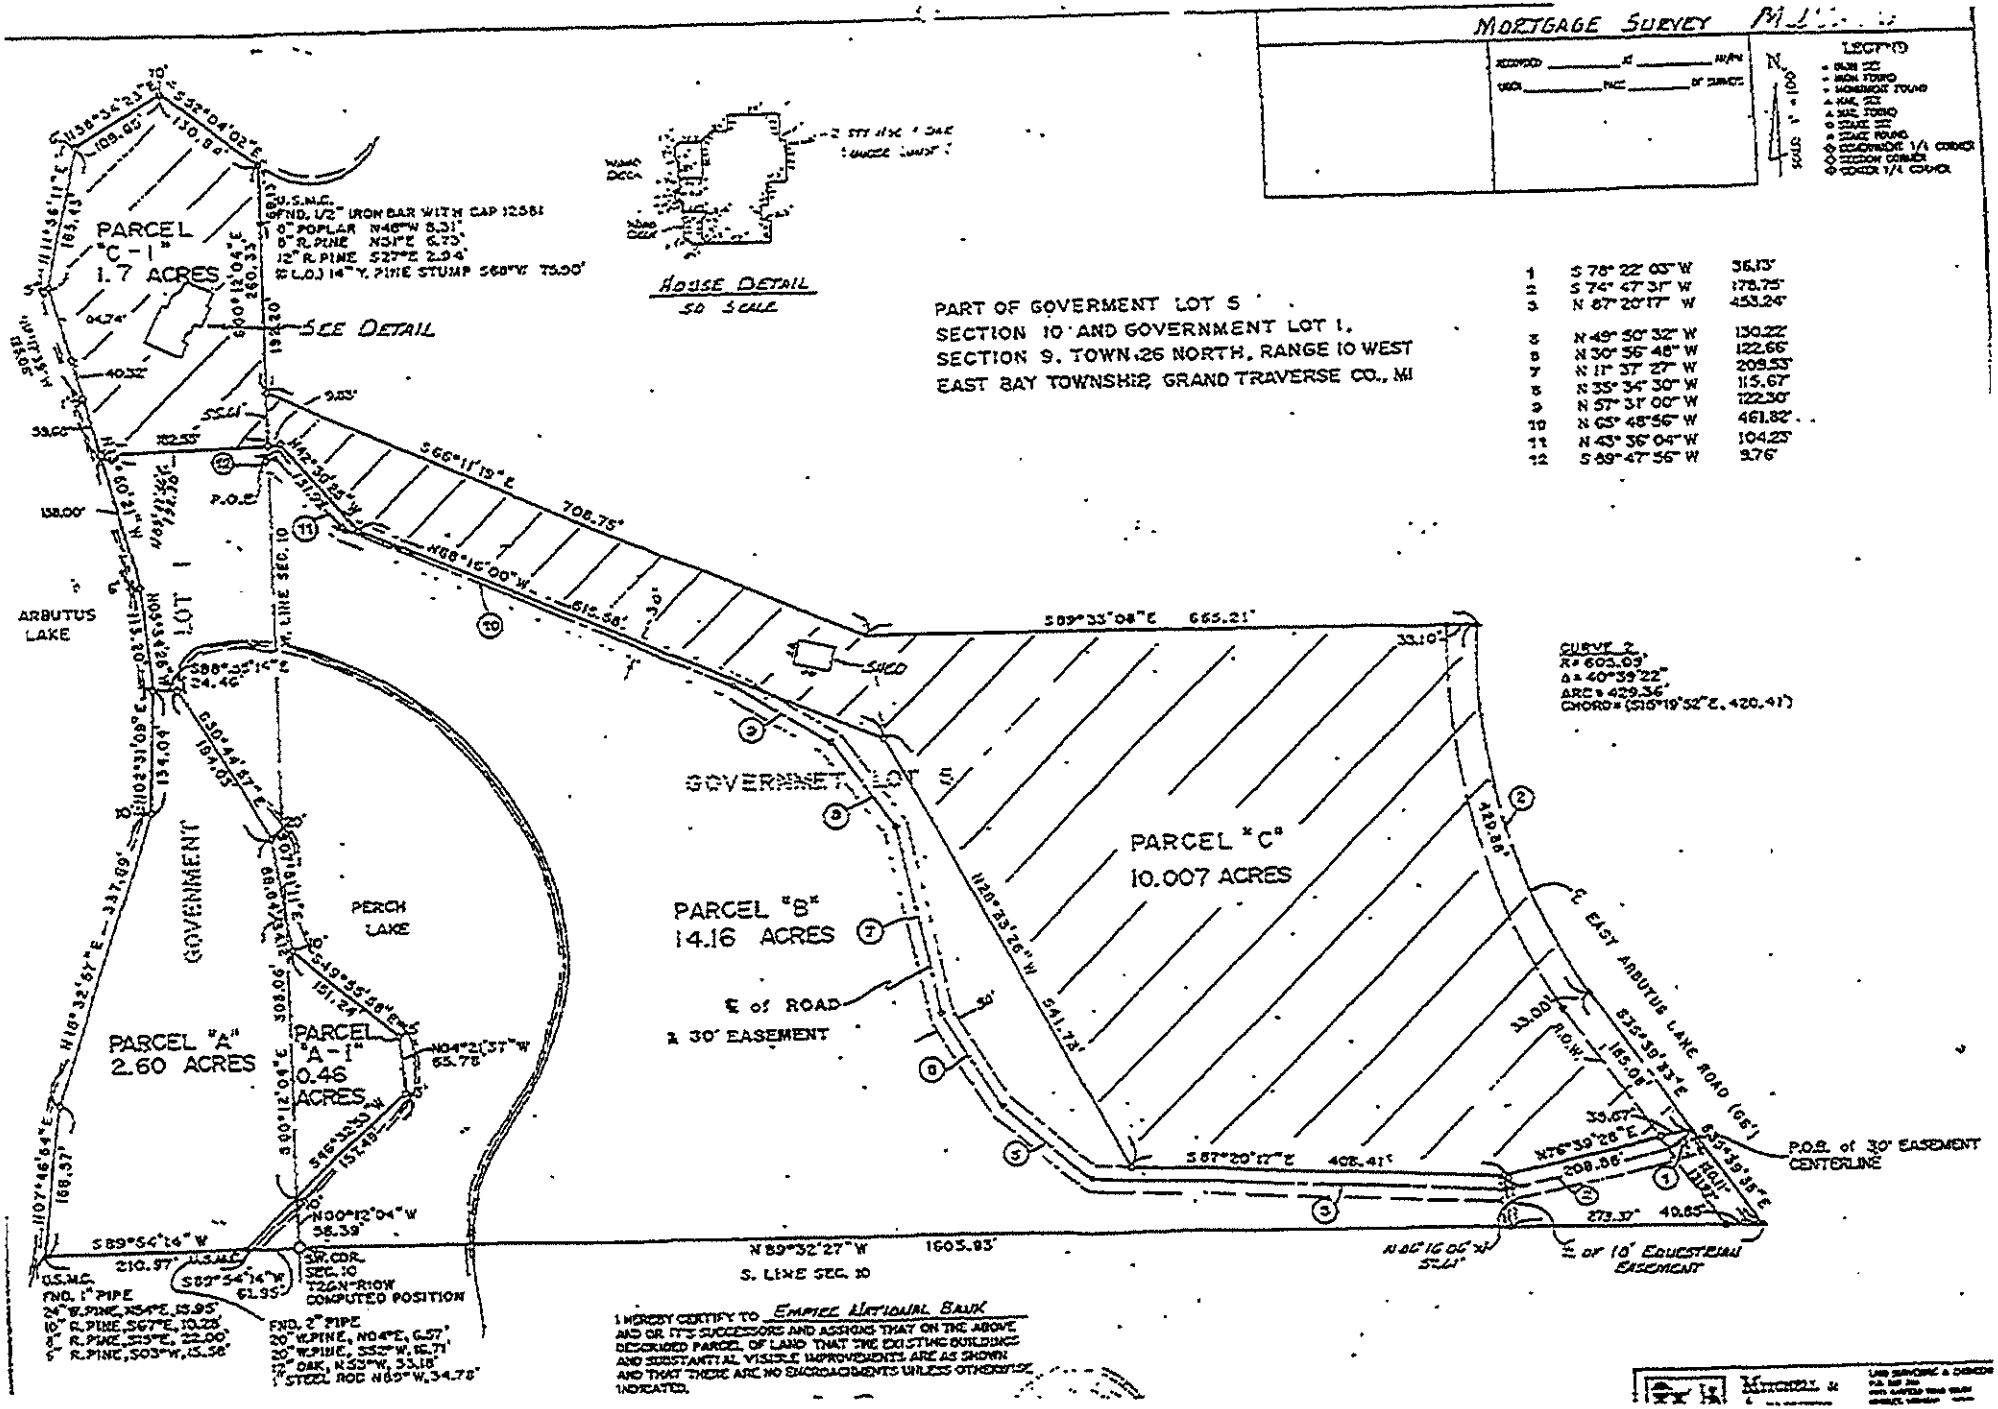
MORTGAGE SURVEY
PARCEL "C-1" 1.7 ACRES
SEE DETAIL
HOUSE DETAIL
50 SCALE
PART OF GOVERMENT LOT 5
SECTION 10 AND GOVERNMENT LOT 1,
SECTION 9, TOWN 26 NORTH, RANGE 10 WEST
EAST BAY TOWNSHIP, GRAND TRAVERSE CO., MI
1 S 78° 22' 03" W 36.13'
2 S 74° 47' 31" W 178.75'
3 N 87° 20' 17" W 453.24'
4 N 49° 50' 32" W 130.22'
5 N 30° 56' 48" W 122.66'
6 N 11° 37' 27" W 209.55'
7 N 35° 34' 30" W 115.67'
8 N 57° 31' 00" W 122.30'
9 N 65° 48' 56" W 461.82'
10 N 43° 36' 04" W 104.25'
11 N 89° 47' 56" W 9.76'
ARBUTUS LAKE
LOT 1
GOVERNMENT LOT 5
PERCH LAKE
PARCEL "A" 2.60 ACRES
PARCEL "A-1" 0.46 ACRES
PARCEL "B" 14.16 ACRES
PARCEL "C" 10.007 ACRES
℄ of ROAD & 30' EASEMENT
℄ EAST ARBUTUS LAKE ROAD (66')
P.O.B. of 30' EASEMENT CENTERLINE
℄ of 10' EQUESTRIAN EASEMENT
CURVE 2
R = 603.69'
Δ = 40°39'22"
ARC = 429.36'
CHORD = (S10°19'52"E, 420.41')
S 89°33'08" E 665.21'
S 87°20'17" E 408.41'
N 89°32'27" W 1605.83'
S. LINE SEC. 10
S 89°54'14" W 210.97'
N 00°12'04" W 58.39'
SW. COR. SEC. 10 T22N-R10W COMPUTED POSITION
FND. 1" PIPE
FND. 2" PIPE
SHED
U.S.M.C.
FND. 1/2" IRON BAR WITH CAP 12581
6" POPLAR N46°W 8.3'
6" R. PINE N31°E 6.75'
12" R. PINE S27°E 2.94'
12" L.O.J. 14" Y. PINE STUMP S68°W 75.00'
I HEREBY CERTIFY TO EMPIRE NATIONAL BANK AND OR IT'S SUCCESSORS AND ASSIGNS THAT ON THE ABOVE DESCRIBED PARCEL OF LAND THAT THE EXISTING BUILDING AND SUBSTANTIAL VISIBLE IMPROVEMENTS ARE AS SHOWN AND THAT THERE ARE NO ENCROACHMENTS UNLESS OTHERWISE INDICATED.